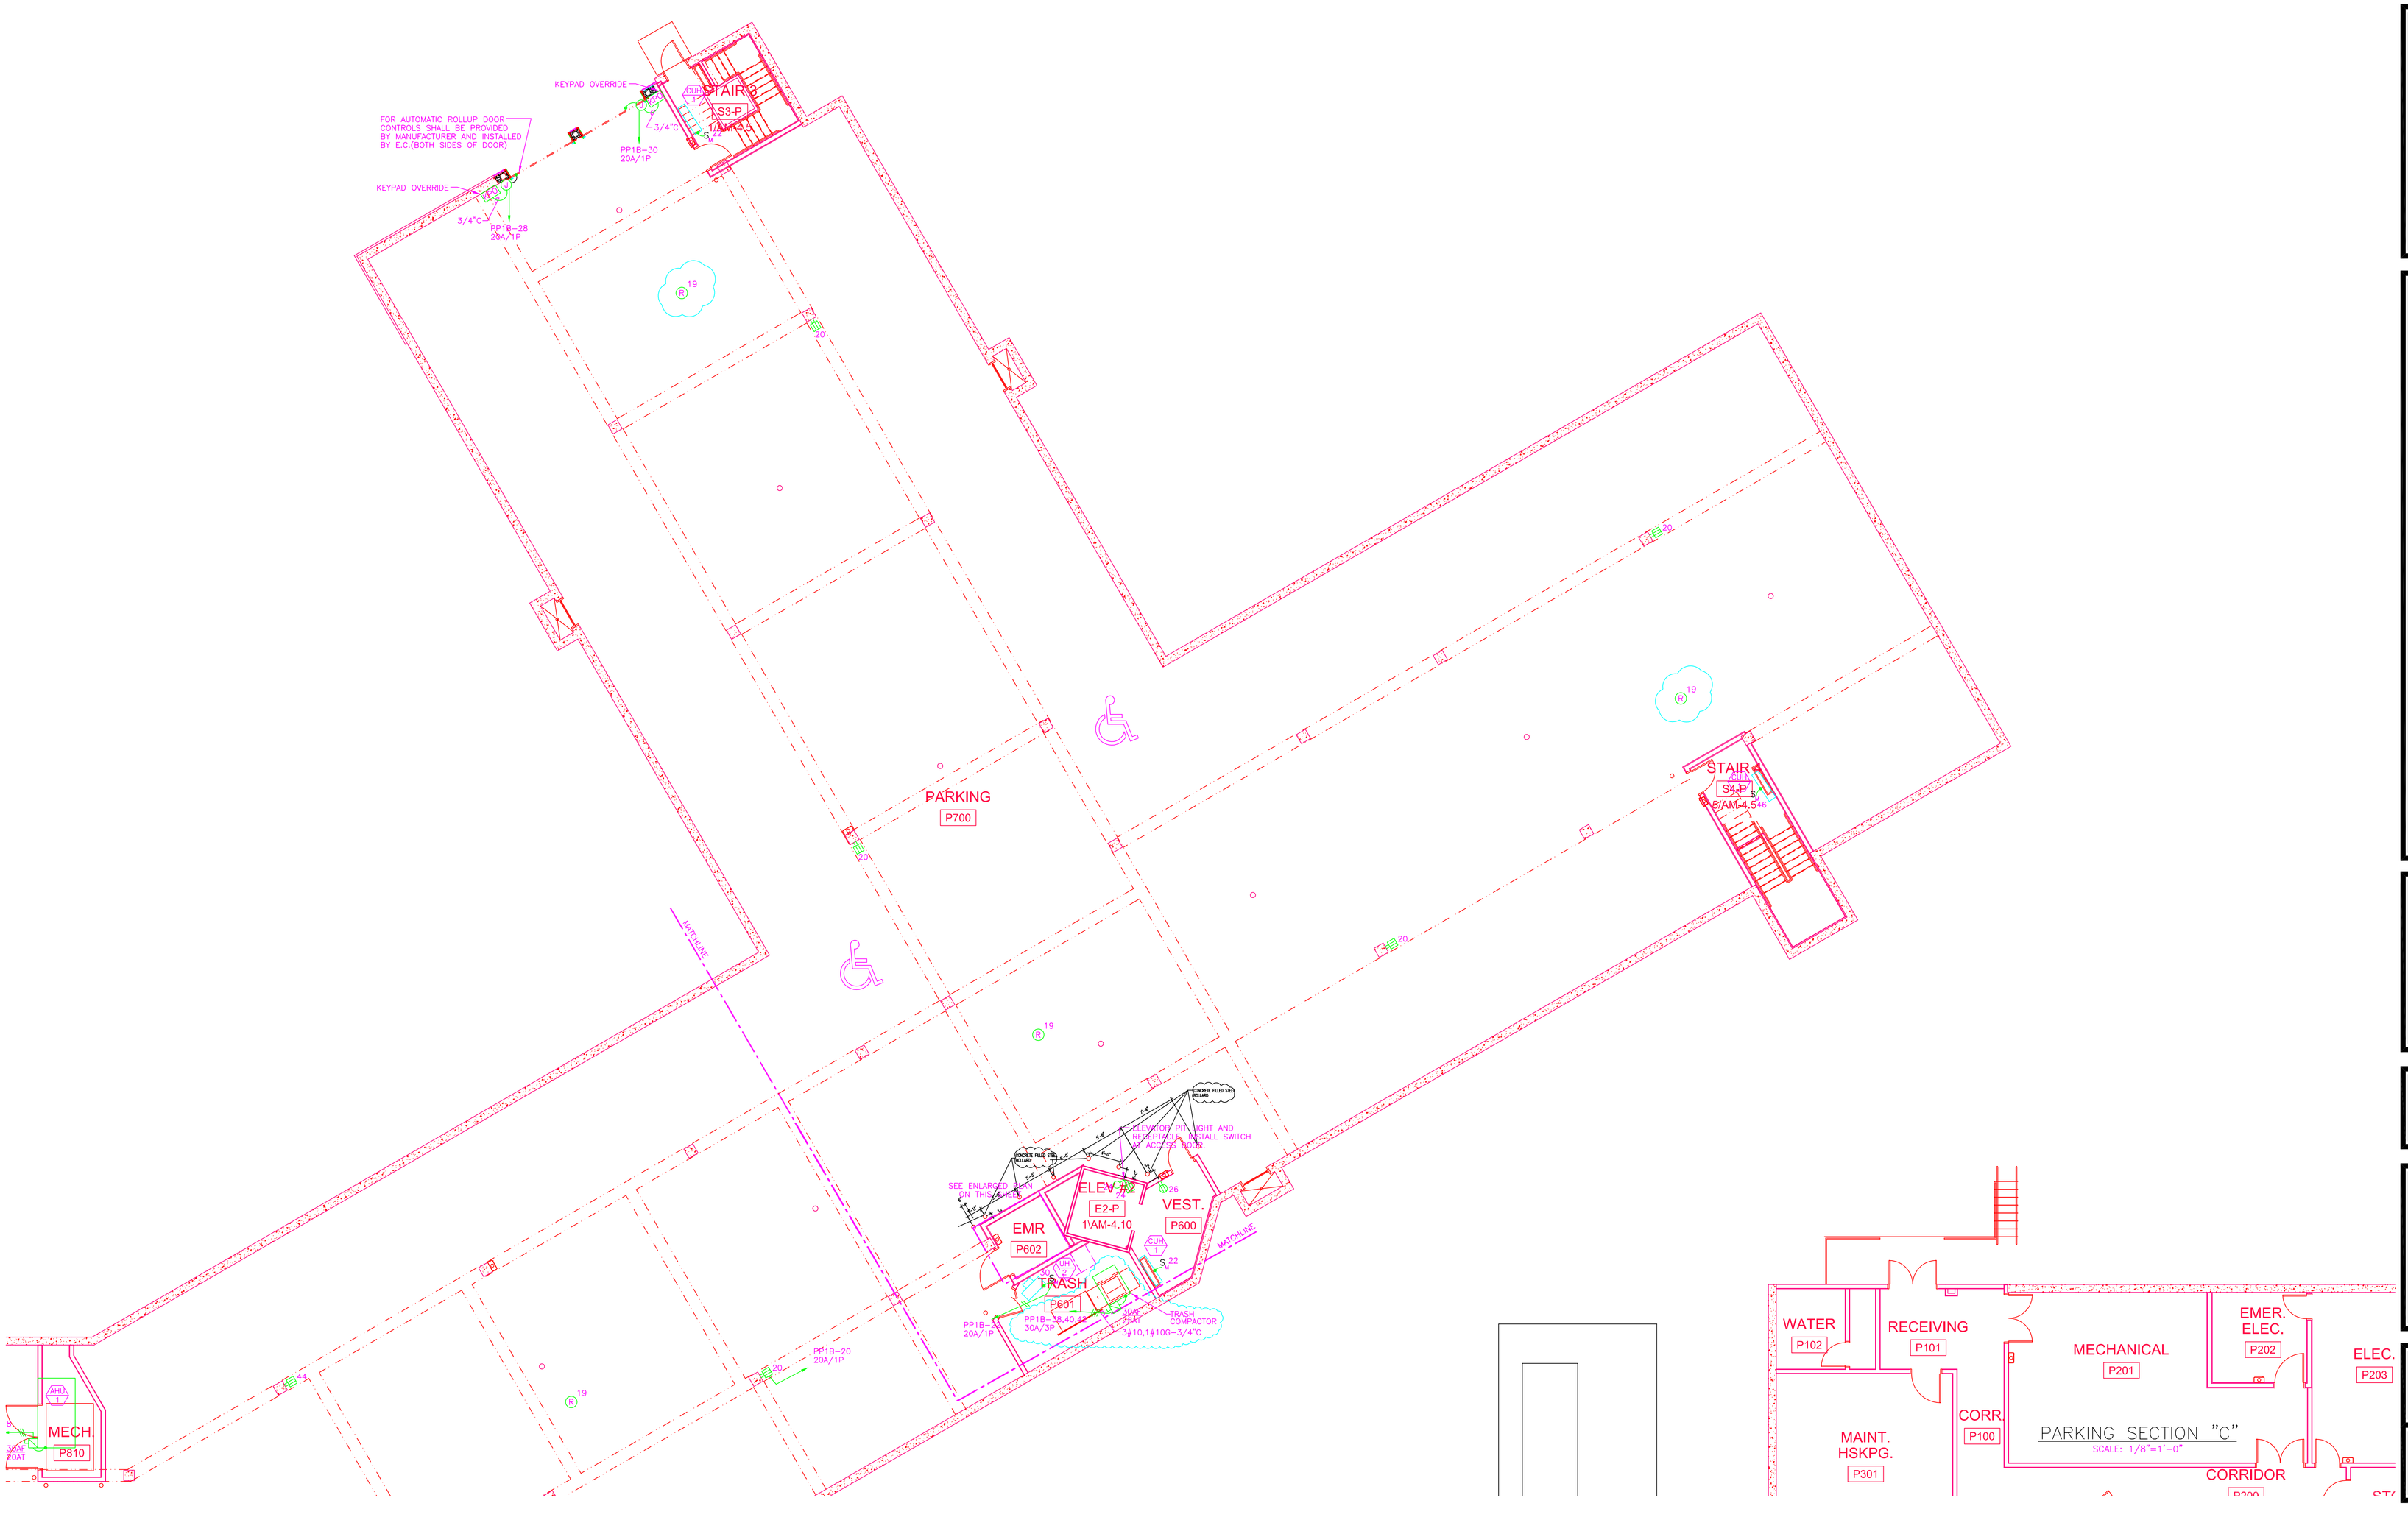

EGA
ARCHITECTS

© 2007 EGA, P.C.

12 Auburn Street
Newburyport, Massachusetts 01950
978-462-5515 Fax: 978-462-5525

528 Walnut Street
Des Moines, Iowa 50309
515-243-1800 Fax: 515-282-8390

CIVIL ENGINEER
-RIZZO ASSOCIATES, INC.
STRUCTURAL ENGINEER
-SHELLEY ENGINEERING, INC.
MEP ENGINEER
-BLW ENGINEERS, INC.
INTERIOR DESIGNER
-WELLESLEY DESIGN CONSULTANTS

THE GROVES in LINCOLN
CONGREGATE BUILDING
LINCOLN, MA

Issued For:	Date:
Design Developt	7-02-07
50% CD Set	8-13-07
GMP Set	10-01-07
100% CD Set	11-02-07
Code Revisions	11-19-08
Fire Alarm Revs.	2-20-09
Lighting Revs.	3-10-10
Exit Sign Revs.	6-23-10

THIS MATERIAL IS CONFIDENTIAL AND MAY NOT BE DISCLOSED WITHOUT PRIOR WRITTEN AUTHORIZATION FROM EGA, P.C.
COPYRIGHT 2007 EGA

Building Key:

Sheet Title:
ELECTRICAL PARKING LEVEL POWER PLAN

Sheet Number:
EM-6.2