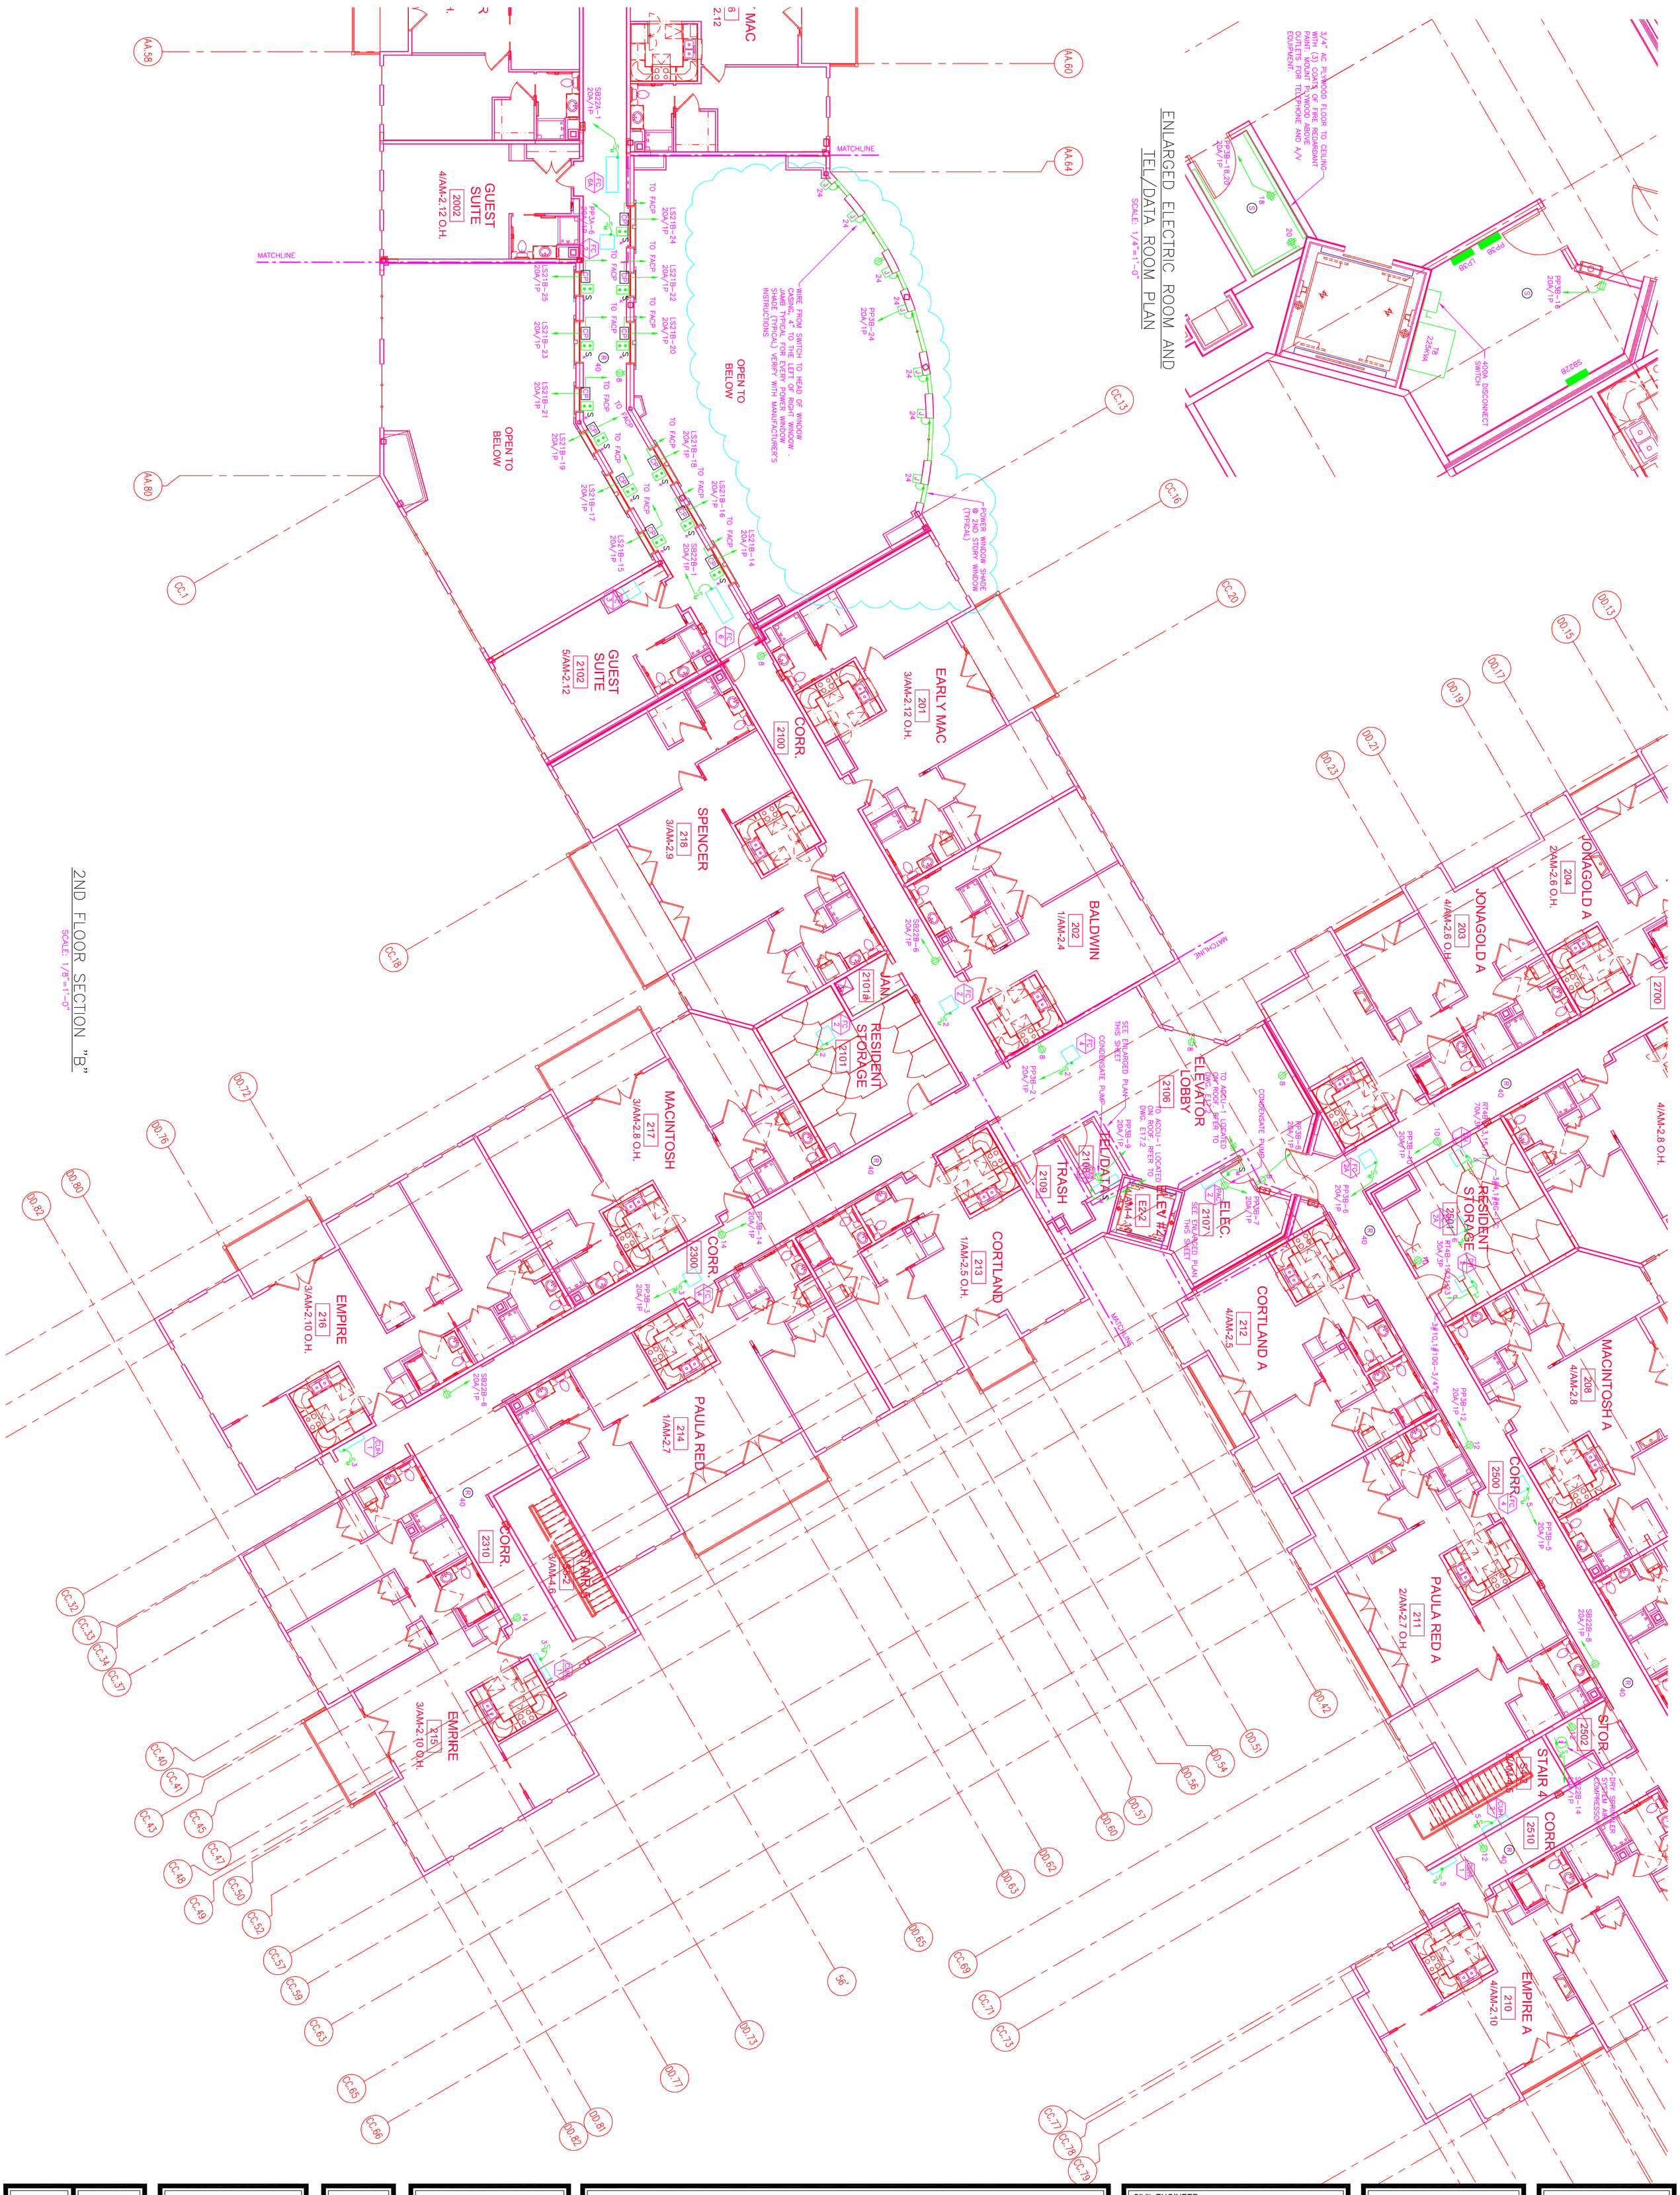

Issued For:	Date:
Design Developt.	7-02-07
50% CD Set	8-13-07
GMP Set	10-01-07
100% CD Set	11-02-07
Code Revisions	11-19-08
Fire Alarm Revs.	2-20-09
Lighting Revs.	3-10-10
Exit Sign Revs.	6-23-10

Building Key:

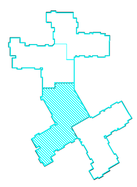

THIS MATERIAL IS CONFIDENTIAL AND MAY NOT BE DISCLOSED WITHOUT PRIOR WRITTEN AUTHORIZATION FROM EGA, P.C.
COPYRIGHT 2007 EGA

Sheet Title: ELECTRICAL LEVEL TWO POWER PLAN

Sheet Number: EM-9.1

THE GROVES in LINCOLN
CONGREGATE BUILDING
LINCOLN, MA

CIVIL ENGINEER
- RIZZO ASSOCIATES, INC.

STRUCTURAL ENGINEER
- SHELLEY ENGINEERING, INC.

MEP ENGINEER
- BLW ENGINEERS, INC.

INTERIOR DESIGNER
- WELLESLEY DESIGN CONSULTANTS

EGA ARCHITECTS
© 2007 EGA, P.C.
12 Auburn Street
Newburyport, Massachusetts 01950
978-462-5515 Fax: 978-462-5525
528 Walnut Street
Des Moines, Iowa 50309
515-243-1800 Fax: 515-282-8390